FilmL.A., Inc.
6255 W Sunset Blvd, 12th Floor
Hollywood, CA 90028
t: (213)977-8600 - f: (213)977-8601
www.filmla.com

Summary Information

Permit No: F00145627-B **Type of Permit:** FILMING **Release Date:** 12/13/2018

Production Company SECOND IN COMMAND PRODUCTIONS, LLC VEEP

Insured Company Name SECOND IN COMMAND PRODUCTIONS, LLC VEEP

Contact Phone No. 1 323-956-9500
Contact Phone No. 2
Fax 310-382-3363
Address 2500 BROADWAY, SUITE 400
SANTA MONICA, California 90404

Production Title VEEP

Type of Production TV Sitcom

Producer Morgan Sackett

Director DM DM

1st AD Jeff Rosenberg

Production Manager David Hyman

FilmL.A. Coordinator Carri Stevens

Location Manager Caleb Duffy
Primary Phone Mobile - 323-388-9038
Secondary Phone

Location Assistant Clay Valenti
Primary Phone Mobile - 310-463-0102
Secondary Phone

Fees

FILMLA NON-REFUNDABLE FILM PERMIT RIDER FEE	$109.00
LA CITY FIRE SAFETY OFFICER	$170.00

Total Permit Fee $279.00

Number of Locations 1

NOT A PERMIT

FilmL.A., Inc.
6255 W Sunset Blvd, 12th Floor
Hollywood, CA 90028
t: (213)977-8600 - f: (213)977-8601
www.filmla.com

Summary Information — Location

Permit Number	F00145627-B	**Location Manager**	Caleb Duffy
Production Company	SECOND IN COMMAND PRODUCTIONS,...	Primary Phone	Mobile - 323-388-9038
Insured Company	SECOND IN COMMAND PRODUCTIONS,...	Secondary Phone	
Production Title	VEEP		

Location Address 3400 S Figueroa St, Los Angeles, CA, 90007

Location Type College/University

Location Description USC GALEN CENTER

Prep Dates 12/7/2018 - 12/10/2018 06:00 - 00:00 4 days

Film Dates 12/12/2018 - 12/12/2018 06:00 - 23:59 1 day

Strike Dates 12/14/2018 - 12/14/2018 06:00 - 18:00

Open or Closed to the Public Closed

Generic Conditions

*Certain service and personnel fees required by jurisdictional agencies are not collected by FilmL.A. Any such fees must be paid directly to the appropriate agency, and a separate invoice will be provided to the permittee.
*LAFD UFSO: Company must contact FilmL.A. for extension of the Uniformed Fire Safety Officers' hours. During normal business hours, UFSO must also inform the LAFD Film desk of the extension.
Equipment staging and vehicles may park on one side of the street only.
Must Maintain 5' Clearance on Sidewalks/Walkways
Must maintain local/emergency access
No cast or crew parking on area streets
No steps from trailers, trucks or motorhomes may be facing road
Number of uniformed officers listed on the permit is a minimum requirement.
Permittee remains responsible for deploying a sufficient number of uniformed officers to provide traffic and crowd control to ensure the safety of the film crew and the public.
Prop weapons must not be visible or audible to the public.
Traffic control must be done in accordance w/MUTCD
Traffic Officers Required
Uniformed officers shall have a copy of the film permit in their possession and are required to confirm that all traffic control signage devices are in place.

Please see attached document Flower btwn Jefferson - Exposition WS Curb - Veep.pdf

Equipment on Location	Type	Quantity	Personnel on Location	Type	Quantity
	10 Ton Truck	3		Cast	20

NOT A PERMIT

FilmL.A., Inc.
6255 W Sunset Blvd, 12th Floor
Hollywood, CA 90028
t: (213)977-8600 - f: (213)977-8601
www.filmla.com

Summary Information — Location

Permit Number	F00145627-B	**Location Manager**	Caleb Duffy
Production Company	SECOND IN COMMAND PRODUCTIONS,...	Primary Phone	Mobile - 323-388-9038
Insured Company	SECOND IN COMMAND PRODUCTIONS,...	Secondary Phone	
Production Title	VEEP		

5 or 10 ton trucks	5	Crew	130
Cast/Crew vehicles	150	Extras	500
Catering Truck	4	LA City UFSO assigned	44122
Cube Trucks	2	Off-Duty/Retired LAPD Officer(s)	2
Generator	2		
Honey Wagons	1		
Portable restrooms	5		
Semi Trucks	2		
Stakebed Trucks	5		
Trailers	8		
Vans	5		

Filming Activities Brandishing weapons (not in public view); Drive ups & away; Equipment on property; Equipment on sidewalk & street; Exterior Dialogue; Handheld equipment; Interior Dialogue; Intermittent traffic control - 2 minutes standard (except 0600hrs-0900hrs & 1500hrs-1800hrs);

Jurisdiction **Political:** Los Angeles City - Council District 09 **Police:** Los Angeles Police Department **Fire:** Los Angeles City

Thomas Guide **Page:** 674 **Grid:** C1

Coordinator Note Rider B extends filming and collects fees

Parking

Base Camp 3964 S Figueroa St, Los Angeles, CA, 90037
Location Type : Other Location

Crew Parking
Location Type : Filming Location

NOT A PERMIT

Permit #F00145627-B

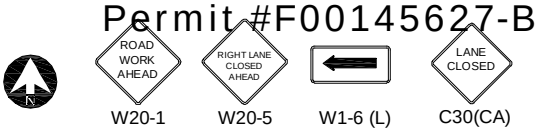

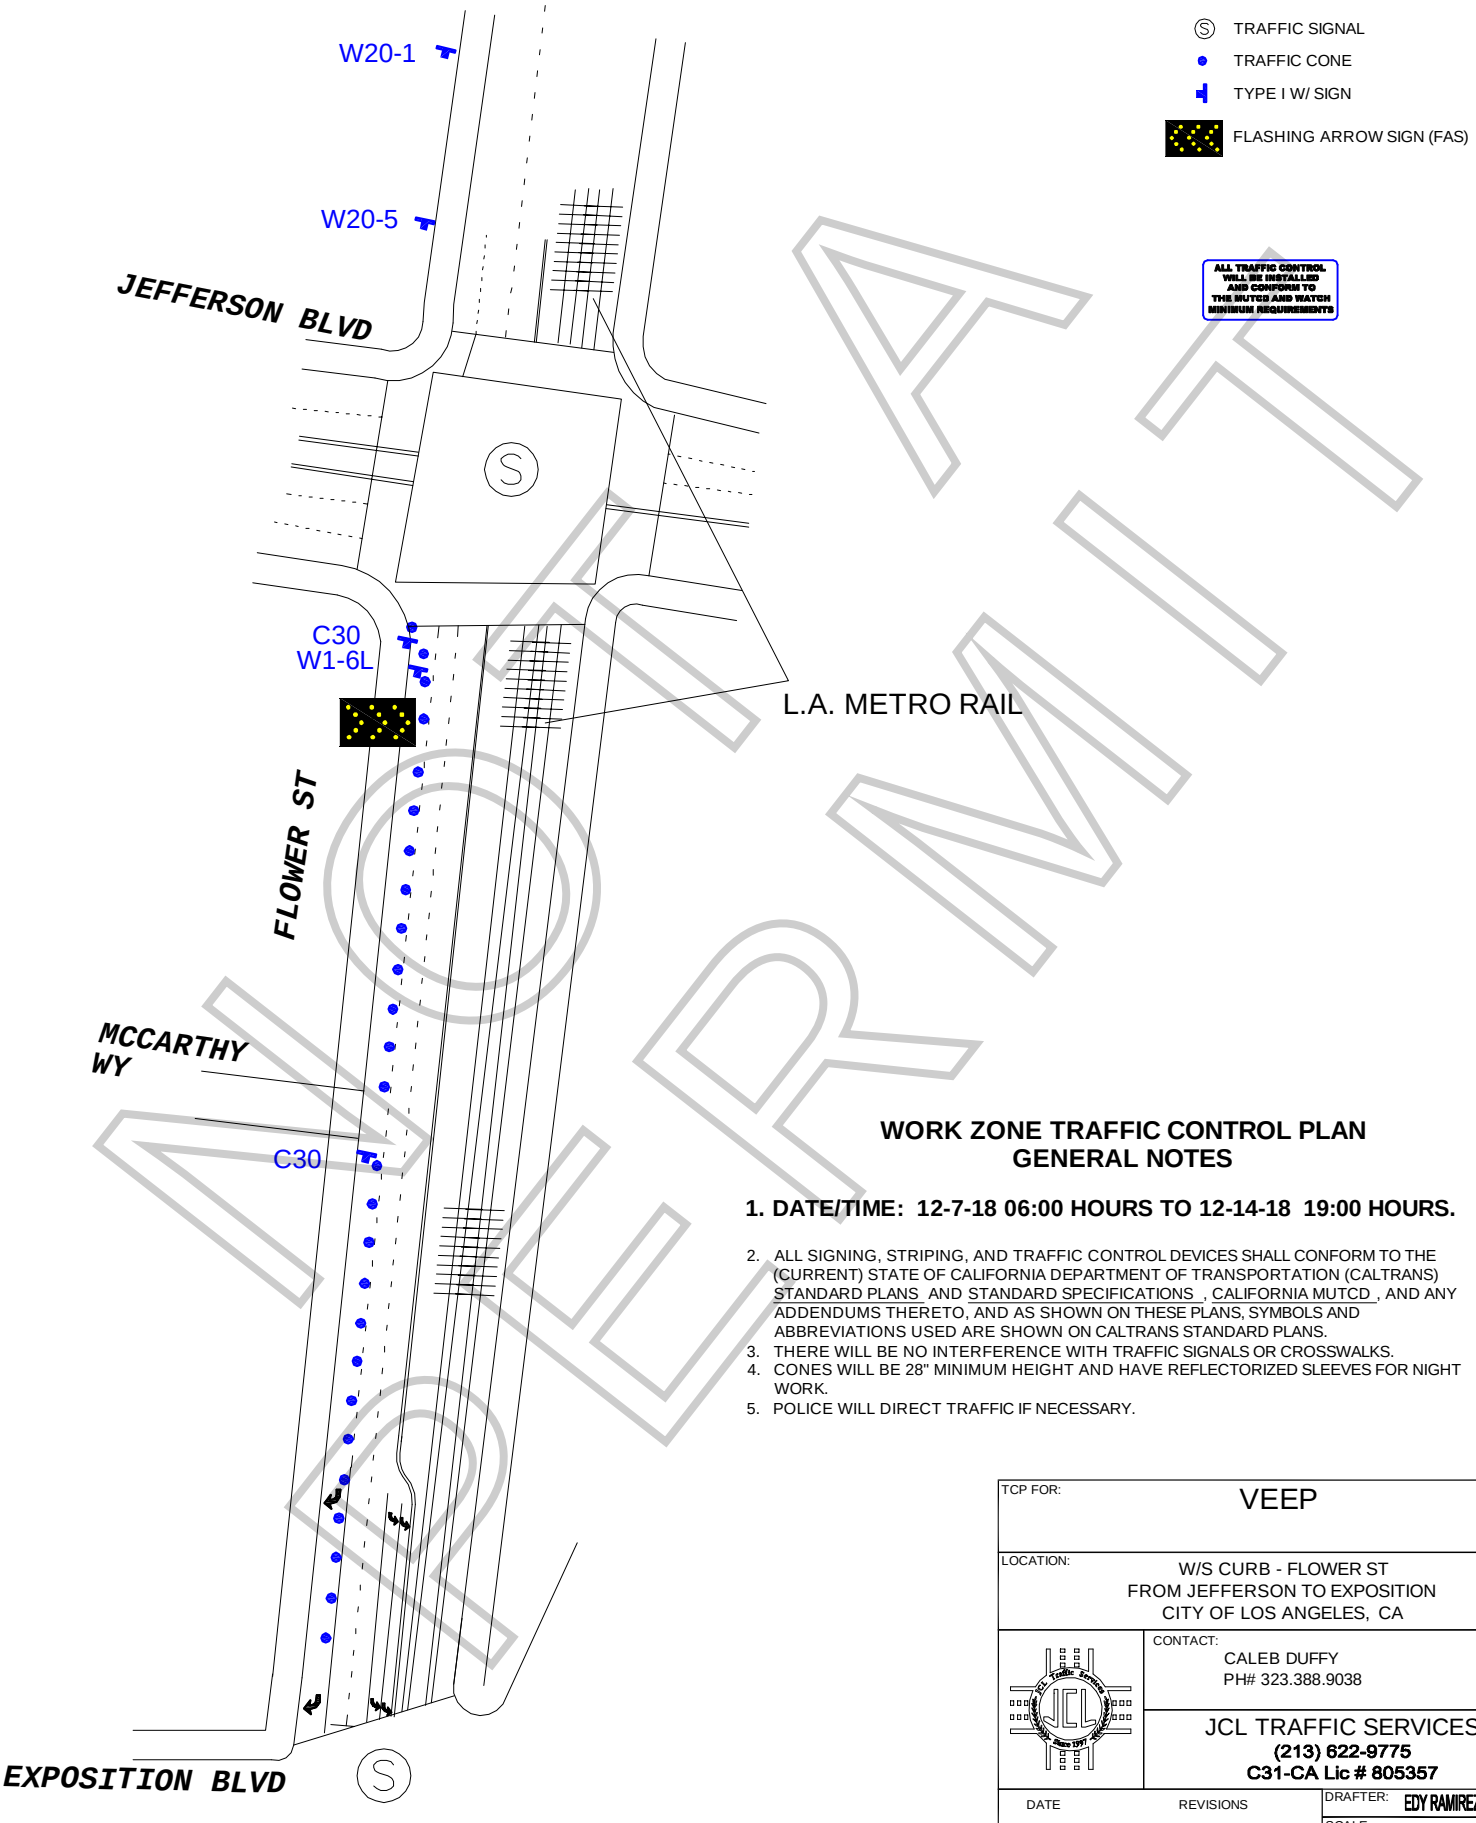

NOT A PERMIT

WORK ZONE TRAFFIC CONTROL PLAN
GENERAL NOTES

1. DATE/TIME: 12-7-18 06:00 HOURS TO 12-14-18 19:00 HOURS.

2. ALL SIGNING, STRIPING, AND TRAFFIC CONTROL DEVICES SHALL CONFORM TO THE (CURRENT) STATE OF CALIFORNIA DEPARTMENT OF TRANSPORTATION (CALTRANS) STANDARD PLANS AND STANDARD SPECIFICATIONS , CALIFORNIA MUTCD , AND ANY ADDENDUMS THERETO, AND AS SHOWN ON THESE PLANS, SYMBOLS AND ABBREVIATIONS USED ARE SHOWN ON CALTRANS STANDARD PLANS.
3. THERE WILL BE NO INTERFERENCE WITH TRAFFIC SIGNALS OR CROSSWALKS.
4. CONES WILL BE 28" MINIMUM HEIGHT AND HAVE REFLECTORIZED SLEEVES FOR NIGHT WORK.
5. POLICE WILL DIRECT TRAFFIC IF NECESSARY.

TCP FOR:	VEEP
LOCATION:	W/S CURB - FLOWER ST FROM JEFFERSON TO EXPOSITION CITY OF LOS ANGELES, CA
CONTACT:	CALEB DUFFY PH# 323.388.9038
	JCL TRAFFIC SERVICES (213) 622-9775 C31-CA Lic # 805357
DATE / REVISIONS	DRAFTER: EDY RAMIREZ SCALE: N.T.S. FILM LA: CARRI STEVENS